


50, mm.

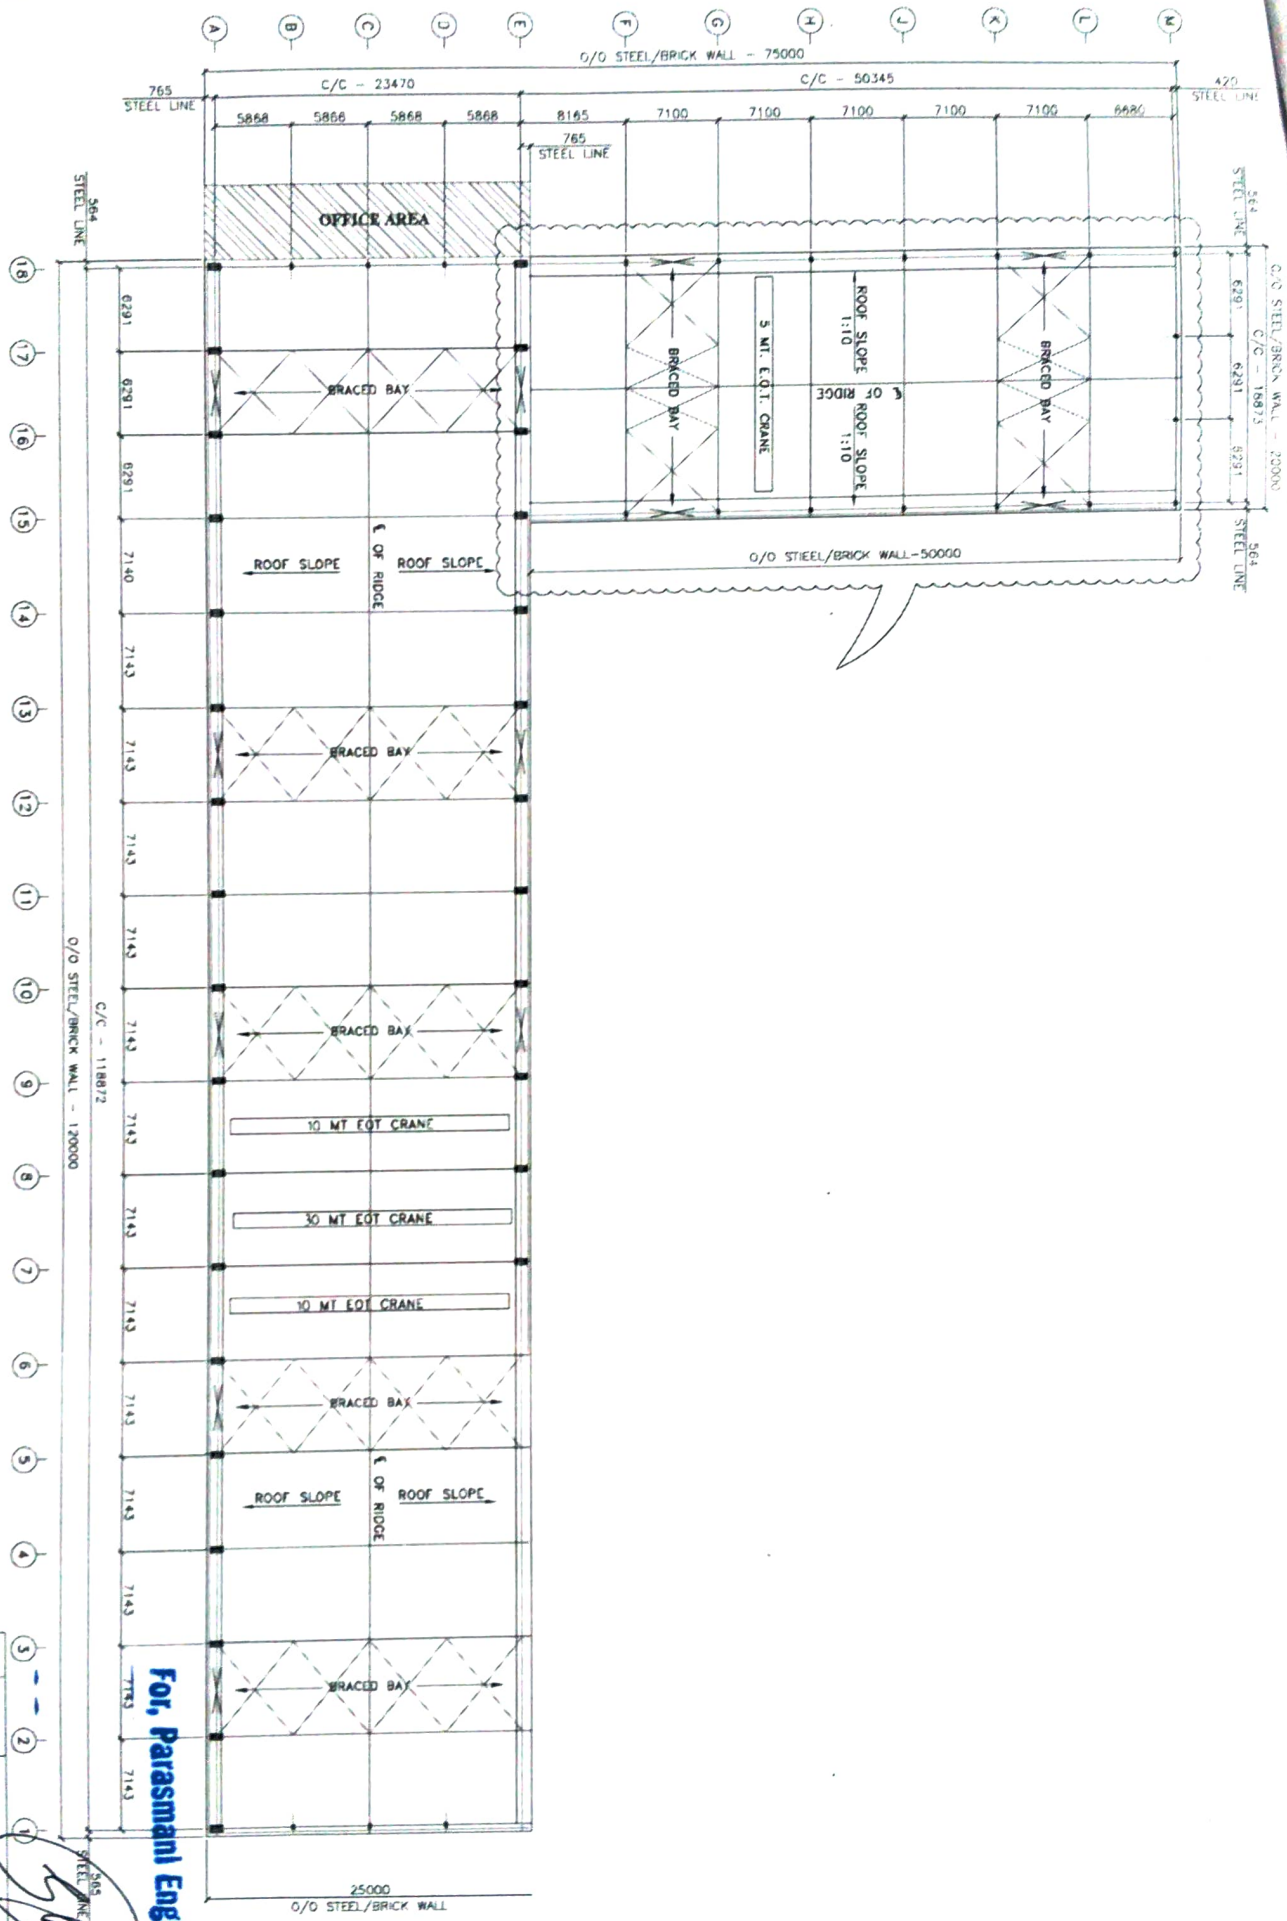

CRANE BEAM LAYOUT PLAN

NAME:	CRANE BEAM LAYOUT PLAN	SCALE:	N.T.S.	JOB NO.	232
REV.	DATE	DESCRIPTION	DRN	CHK	APP
0	23.11.20	ISSUED FOR APPROVAL			
CLIENT NAME:			Paramount Engineering Pvt. Ltd.		
NAME:			ARB BUILDCON PVT. LTD.		

For, Paramount Engineering (P) Ltd.

[Signature]


Director




For. Parsman Engineering (P.) Ltd.

Director

For, Parasmani Engineering (P.) Ltd
 Director

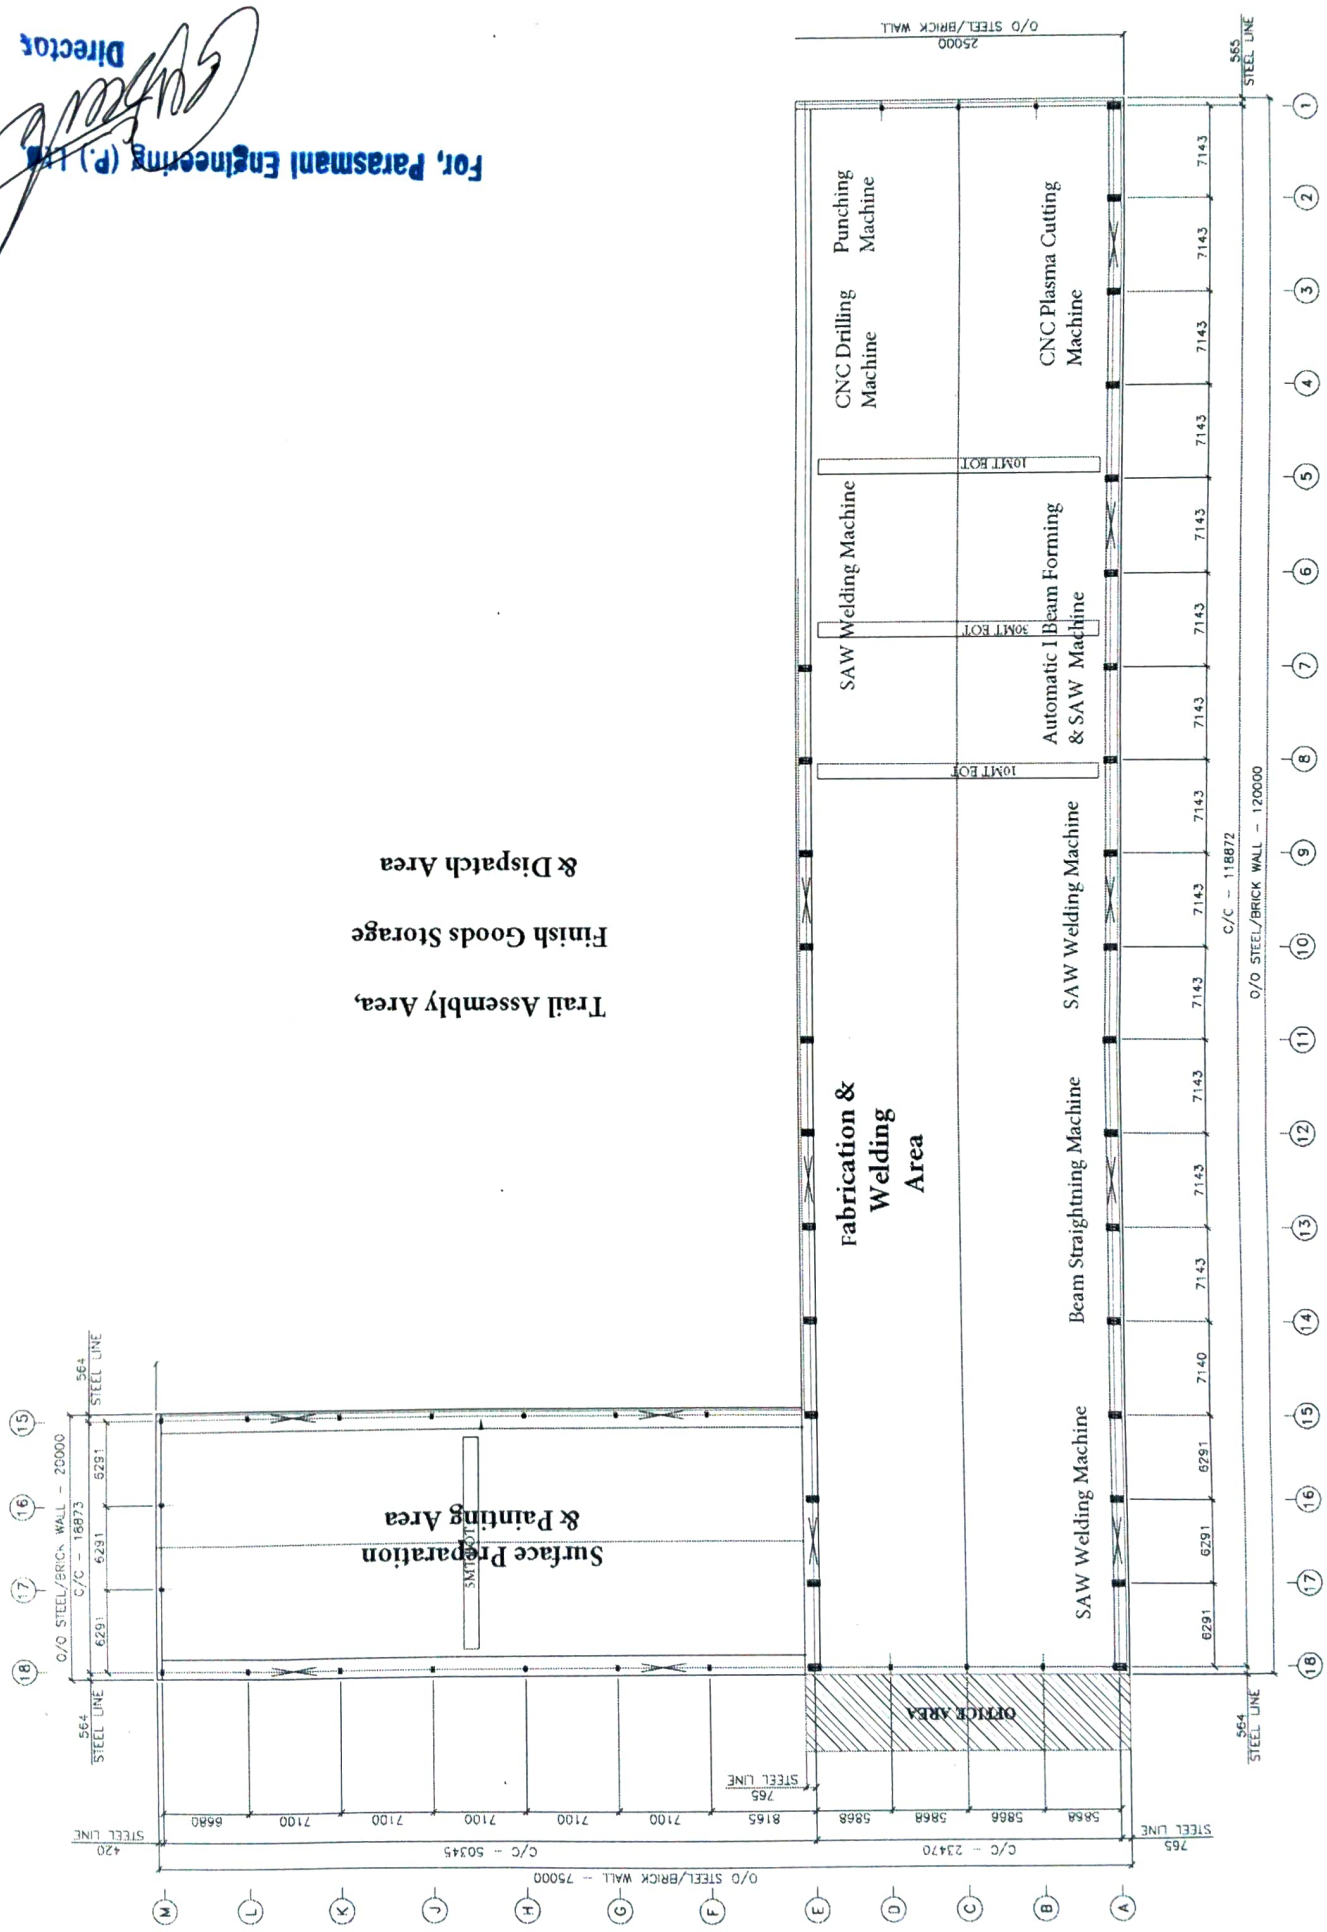

CRANE BEAM LAYOUT PLAN

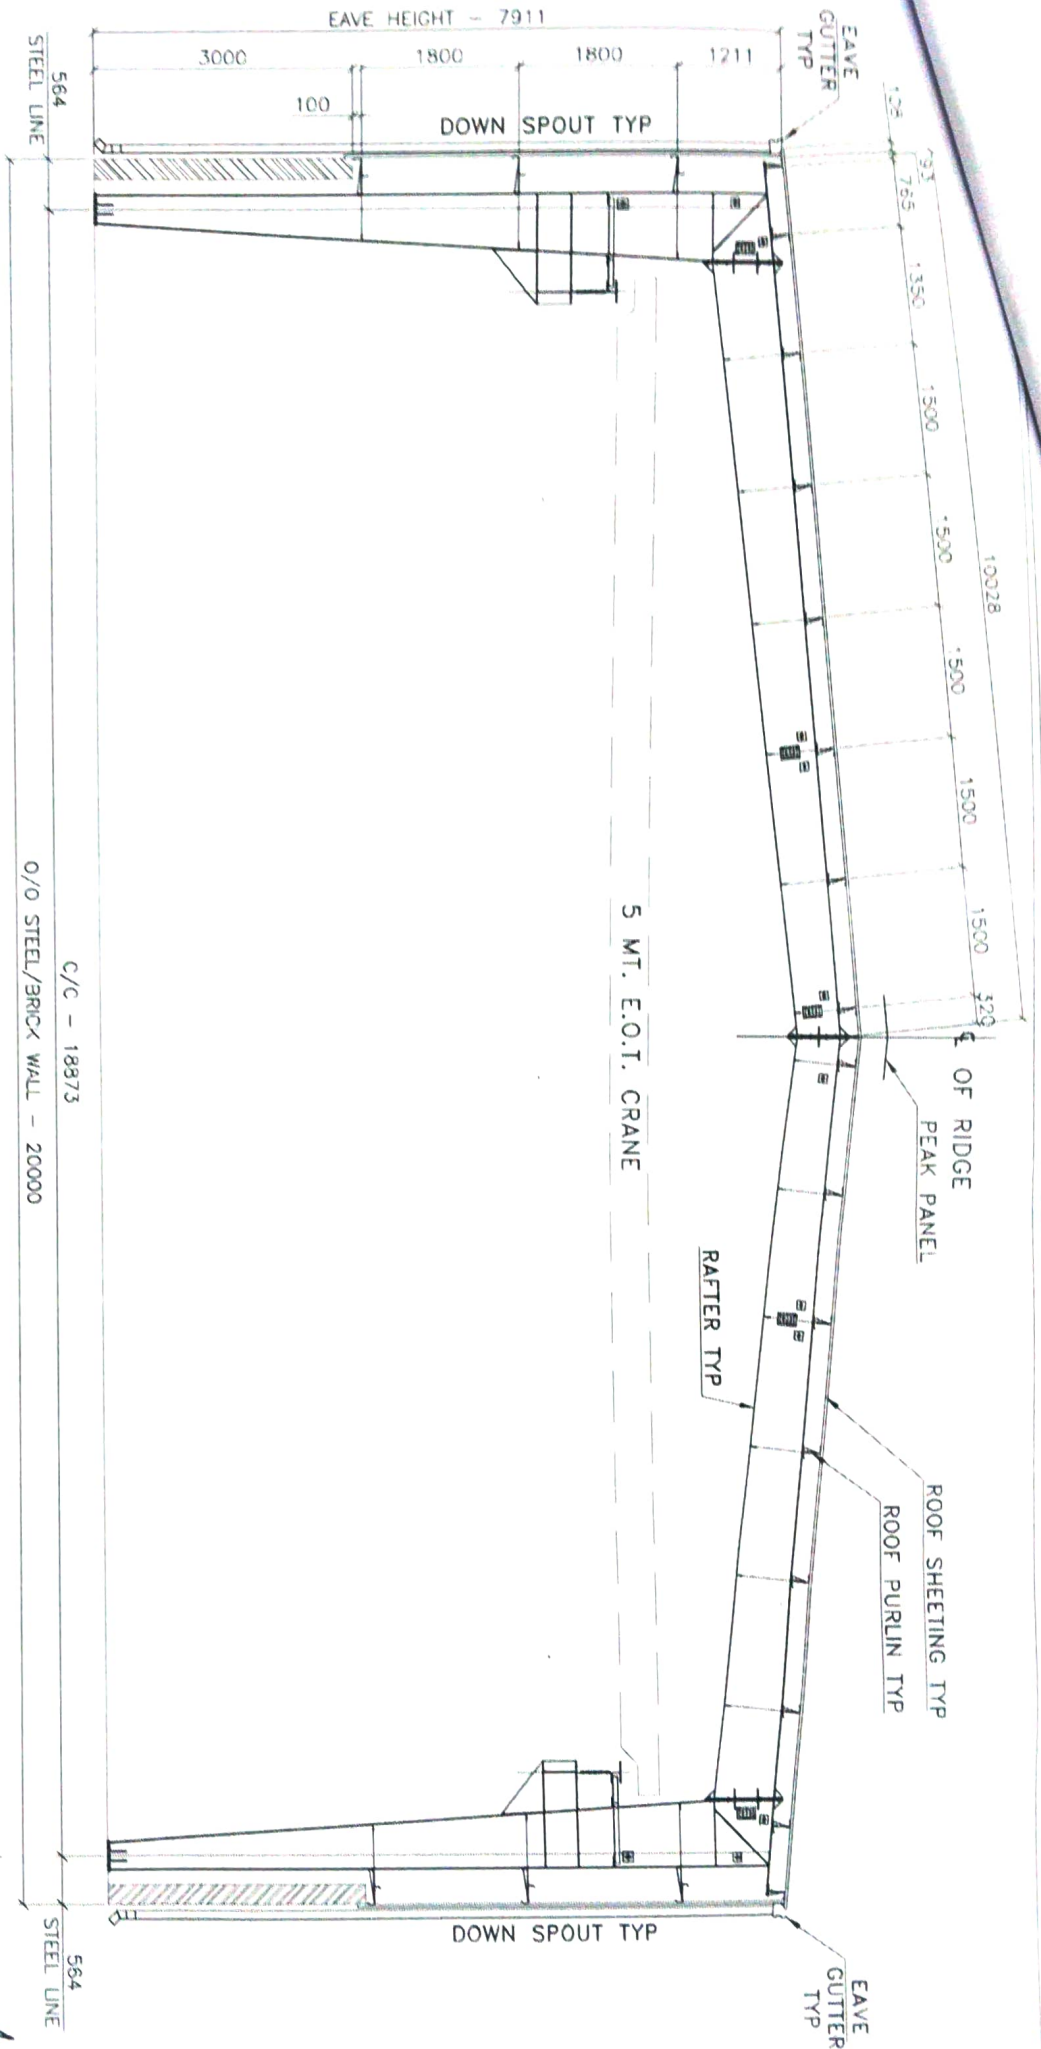

15


CROSS SECTION @ GRID LINE F TO L

18

For, Parasmani Engineering PVT. LTD.

Director

0	22.11.20	ISSUED FOR APPROVAL	PR	PR	-
REV	DATE	DESCRIPTION	DRN	C-K	ISS
CLIENT NAME: Parasmani Engineering PVT. LTD.					
NAME: CROSS SECTION SCALE: N.T.S.					
DATE: 22.11.20	BY: A/J	REV: 0	JOB NO: 232		

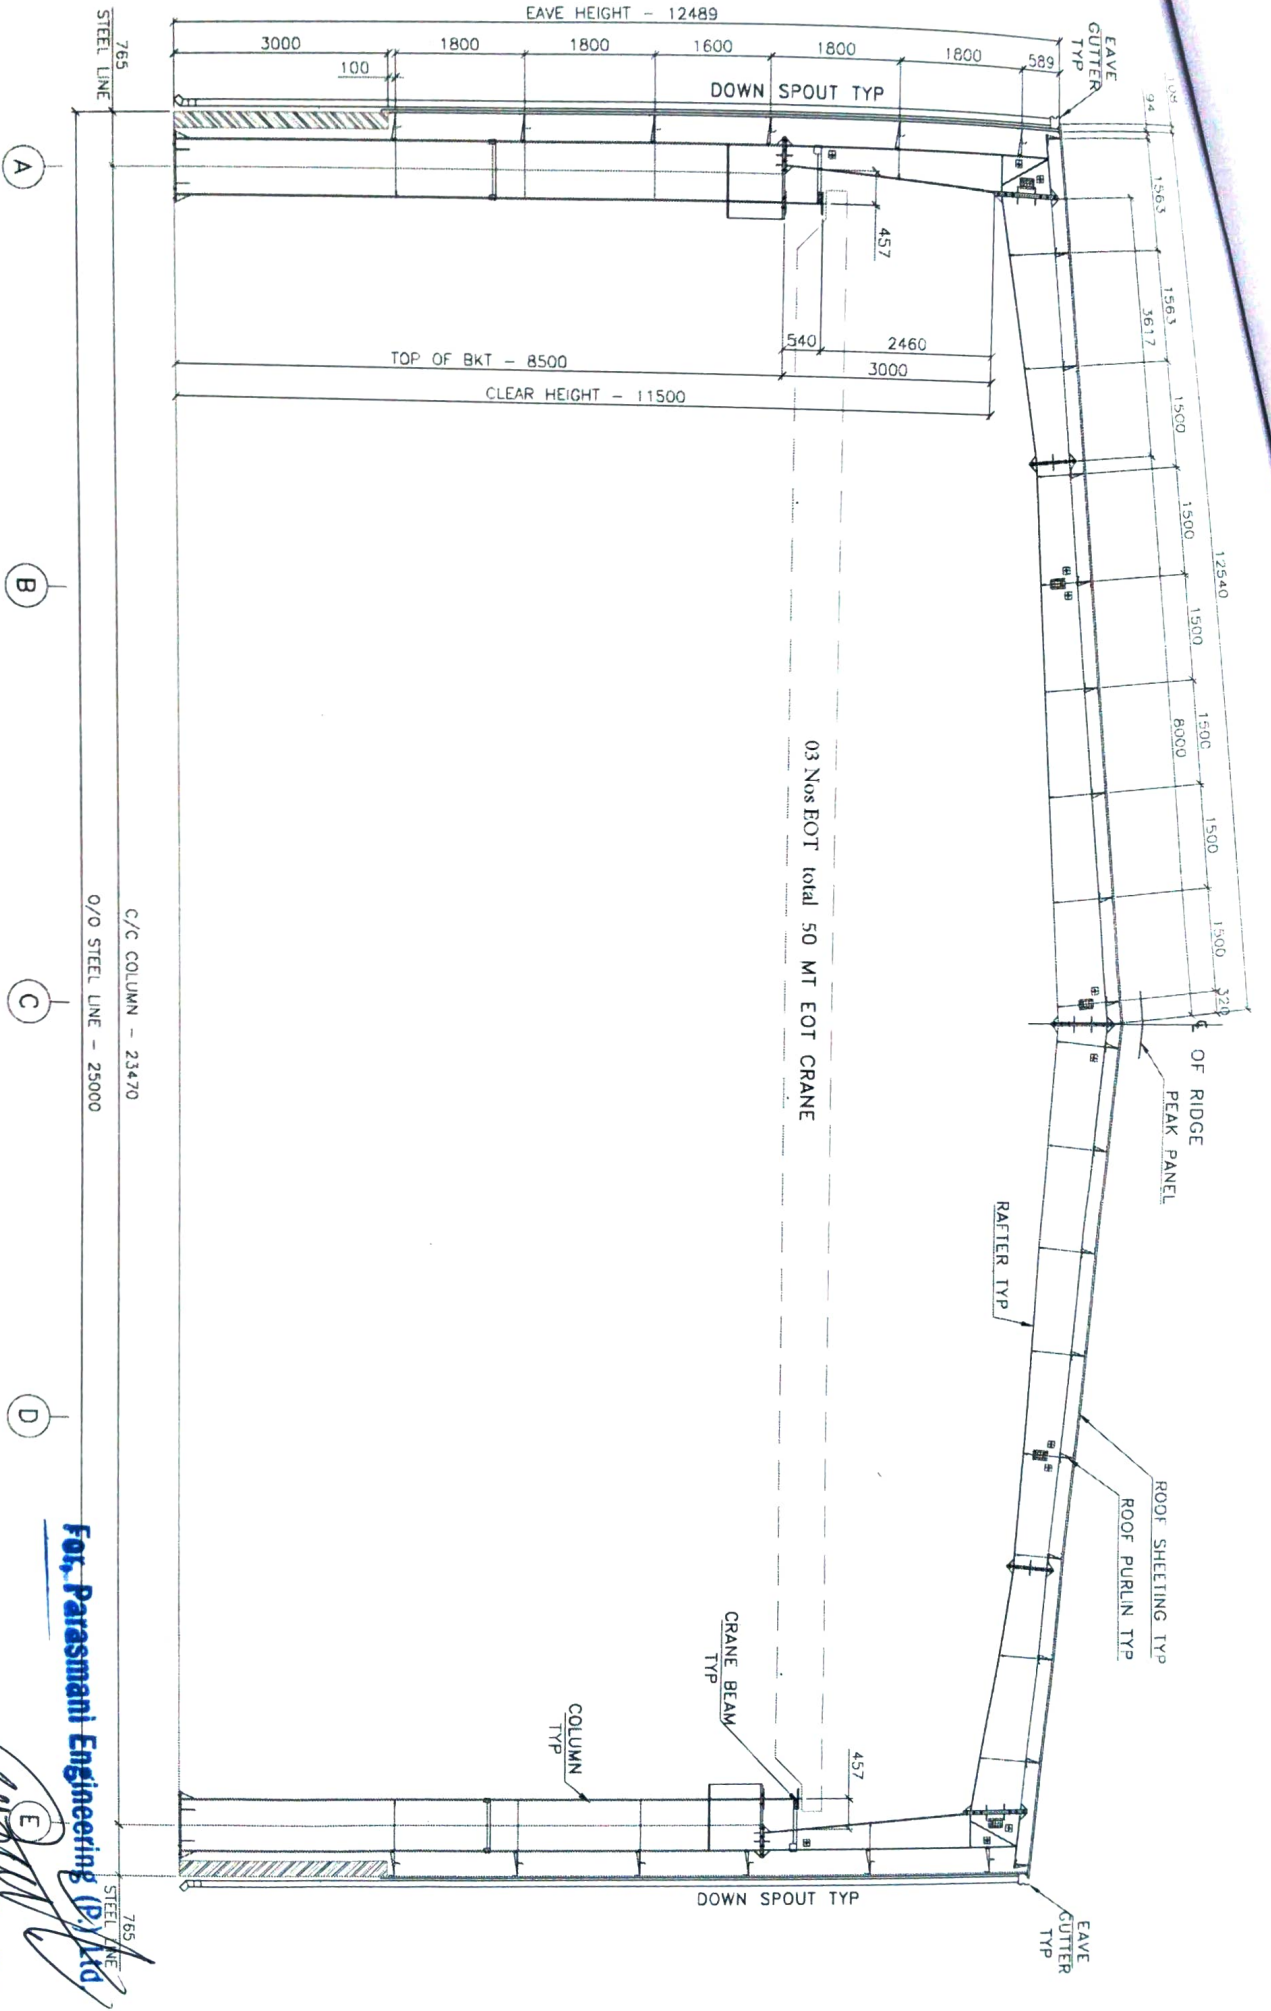

CROSS SECTION @ GRID LINE 2 & 7 TO 14 & 16,17

NOTE:-
1 ALL DIMENSIONS ARE IN MM

NAME:	CROSS SECTION	SCALE: N.T.S	JOB NO	232
DRG No.	A03	REV.	0	
REV.	0	23.11.20	ISSUED FOR APPROVAL	
DATE			DESCRIPTION	
CLIENT NAME:	Parasmani Engineering Pvt. Ltd.			
NAME:	ARB BUILDCON PVT. LTD.			
			PR	PR
			CHK	APP

For Parasmani Engineering Pvt. Ltd.
Director